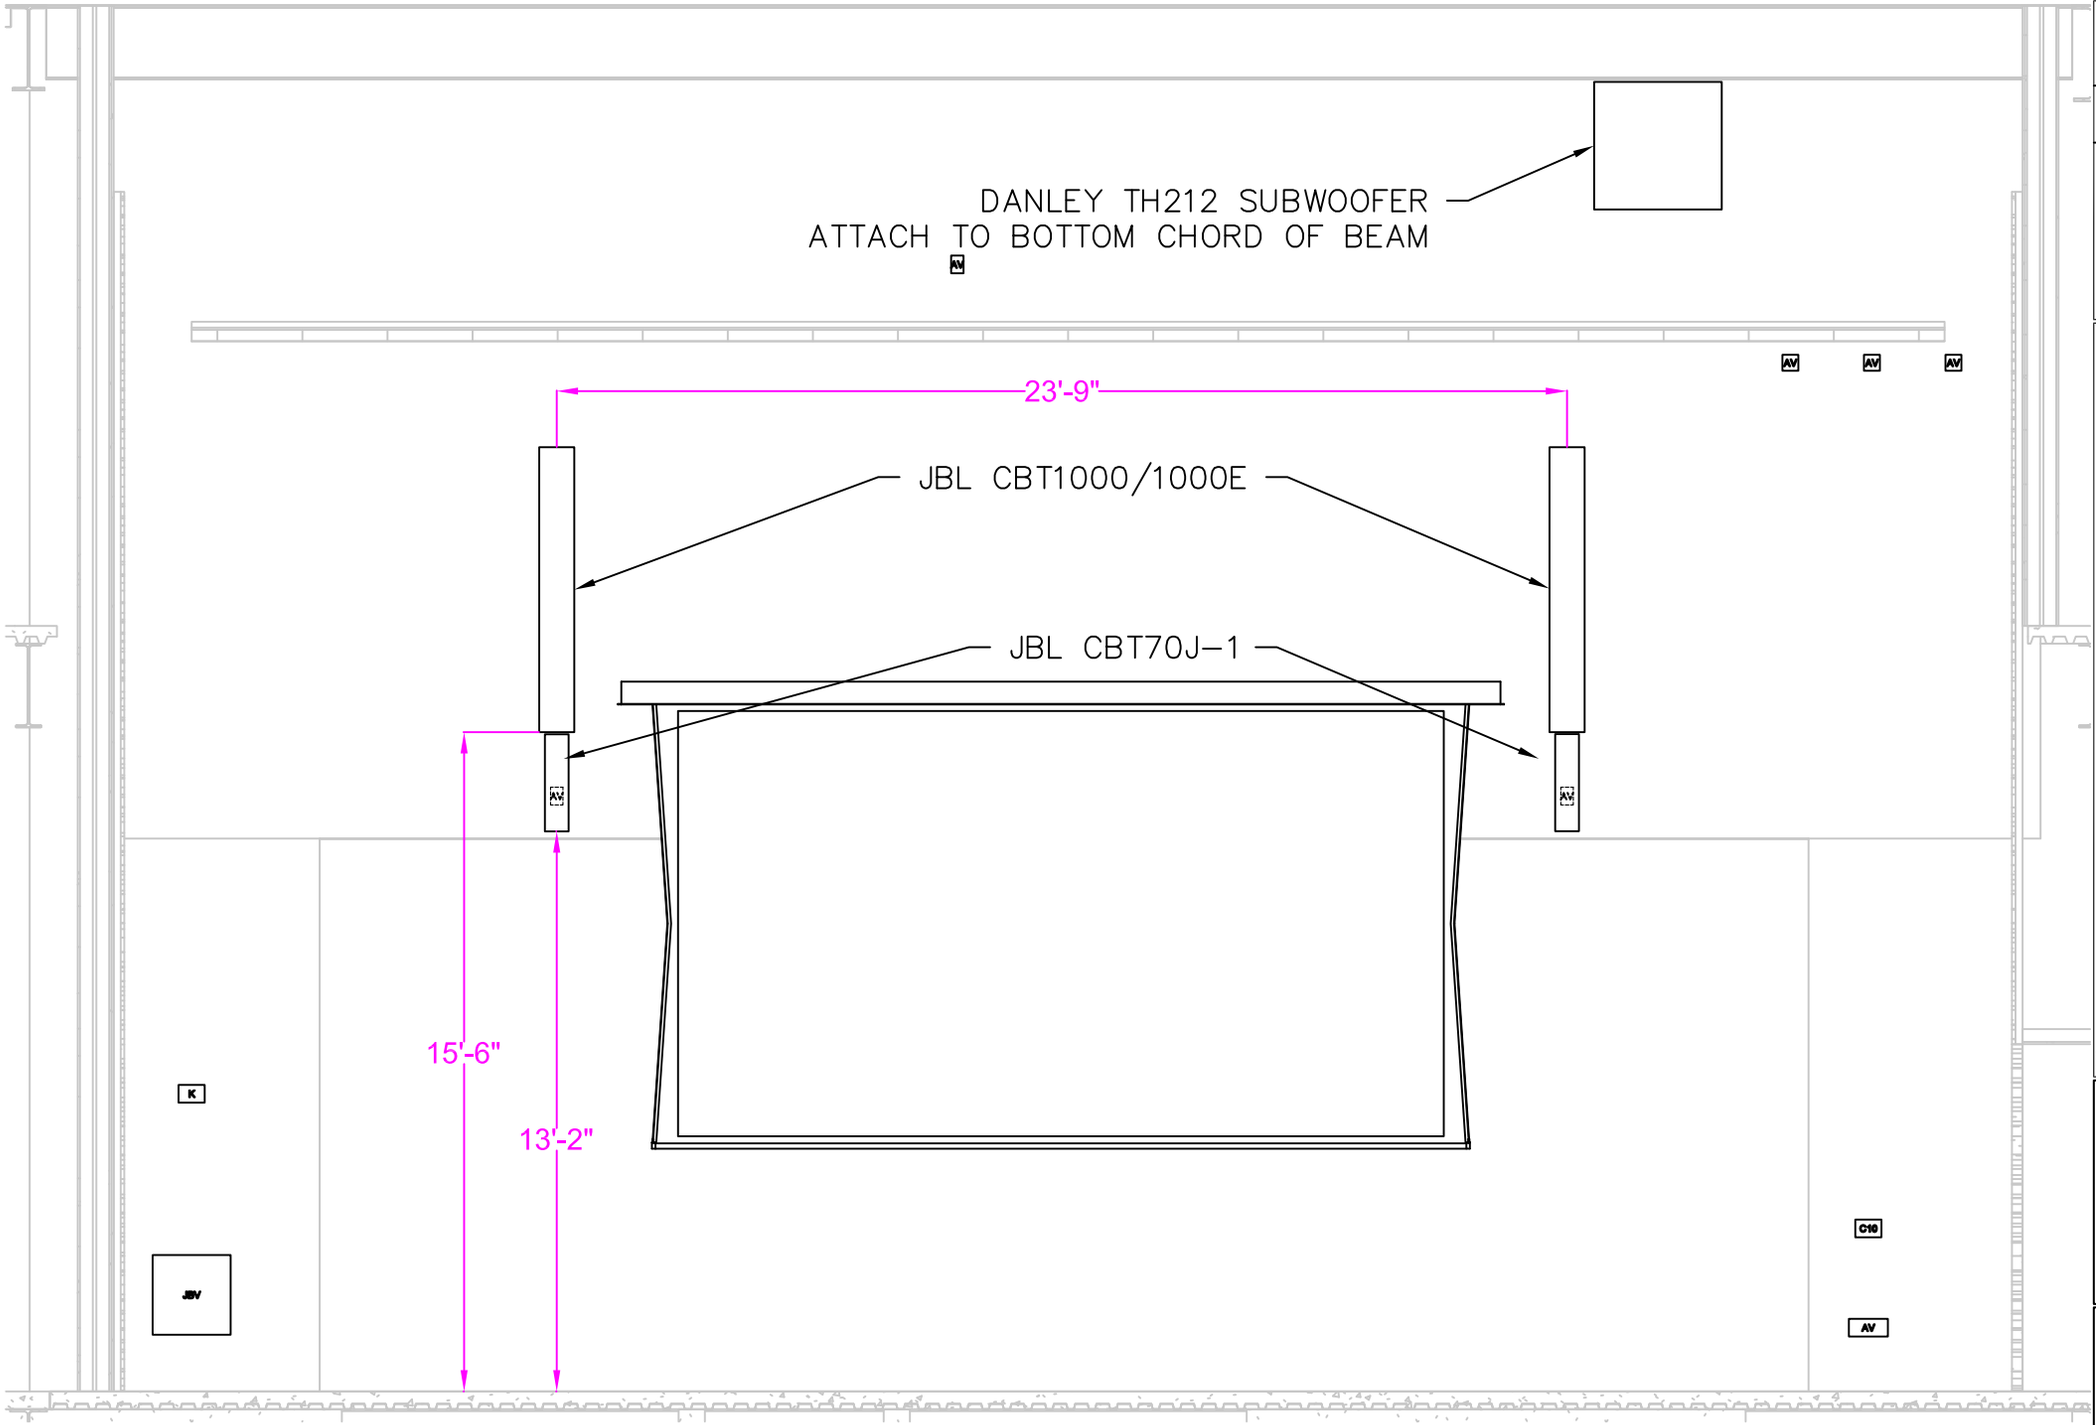

1 PROJECTION SCREEN DETAIL
SCALE: 3/4" = 1'

ELECTRONIC Design COMPANY
3225 E Hennepin Avenue · Minneapolis, MN 55413-2943
612.355.2300 · 888.777.7300 · fax 612.355.2333

DRAWING AND ALL CONTENTS COPYRIGHT © 2018 ELECTRONIC DESIGN COMPANY · MINNEAPOLIS, MINNESOTA. ALL RIGHTS RESERVED. INFORMATION CONTAINED HEREIN FOR USE ONLY WITH THE PROJECT FOR WHICH THIS DRAWING HAS BEEN ISSUED. ANY USE OR REPRODUCTION FOR USE WITH ANY OTHER PROJECT IS SPECIFICALLY FORBIDDEN.

ELECTRONIC DESIGN COMPANY
COMMISSION CHAMBERS AUDIO VISUAL UPGRADE

ELEVATION DETAILS
PROJECTION SCREEN ELEVATION

PROJECT NO. 0001

REVISIONS

NO.	DATE	DESCRIPTION

DRAWING MARKUPS

TECH	DESCRIPTION	DATE

SALES PERSON: JK	PROJECT MANAGER: DM
PROJECT MANAGER: CV	ISSUE DATE: 5/18/2018
DRAWN BY: DM	

SHEET NO.
TA471